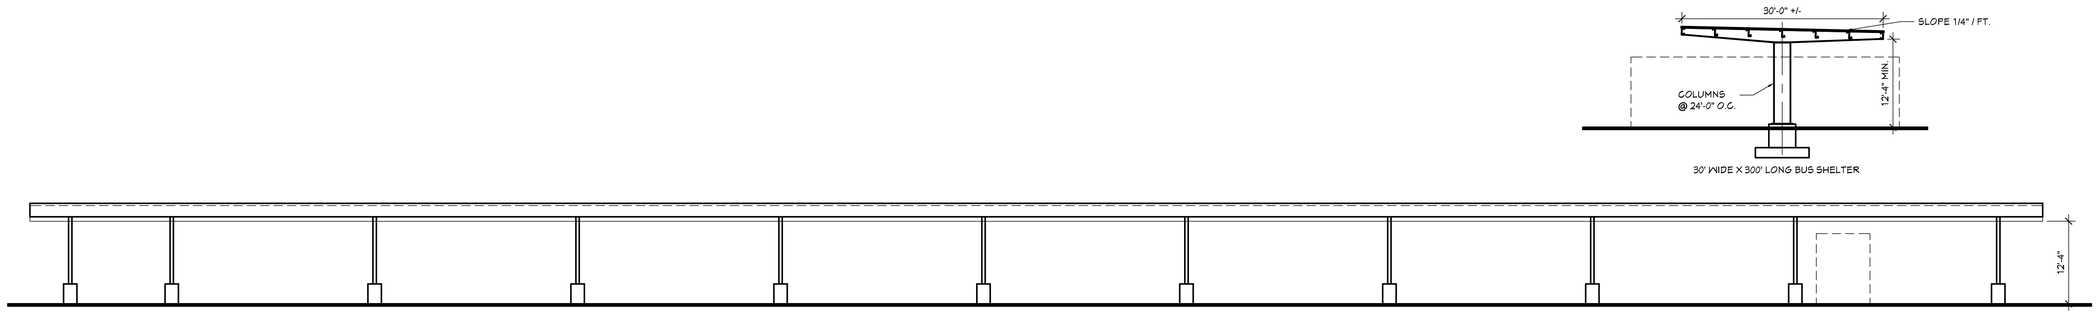

SCHEMATIC ELEVATIONS

SCALE: 3/32" = 1'-0"

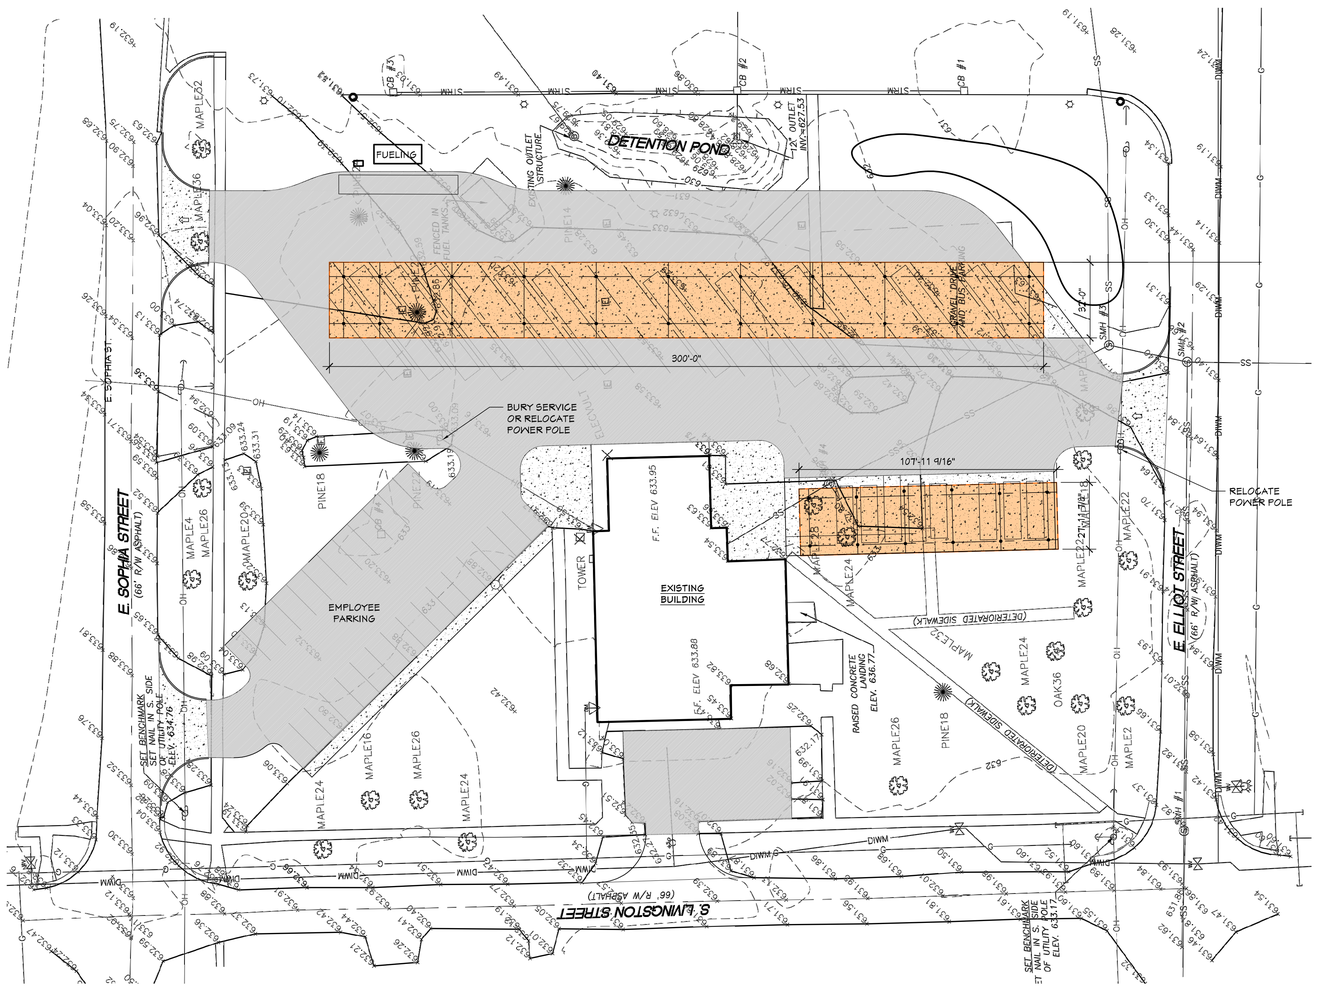

NORTH

SCHEMATIC SITE PLAN

SCALE: 1" = 50'-0"

PRELIMINARY
NOT FOR CONSTRUCTION

CONCEPT DESIGN STUDIO, INC.
800 E. ELLIS ROAD, SUITE 508
NORTON SHORES, MI 49441
PH. (231) 799-4838
FAX (231) 799-4837

CDS
CONCEPT DESIGN STUDIO, INC.

WHITEHALL DISTRICT SCHOOLS MASTER PLANNING FOR:

TRANSPORTATION CENTER

425 EAST SOPHIA STREET, WHITEHALL, MI 49461

PROJECT #	0429-15
ISSUANCES	
SCHEMATIC REVIEW	11.17.2017
REVISIONS	

Copyright © 2015 Concept Design Studio, Inc., All Rights Reserved

DRAWN BY KYL

SHEET TITLE
SCHEMATIC SITE PLAN

SHEET NO.
C1.01

11/20/2017 4:03 PM Z:\PROJECTS\0850-17\KDS Transportation Facility\3-Drawings\0850-17C101 - Transportation Plan w Survey.dwg